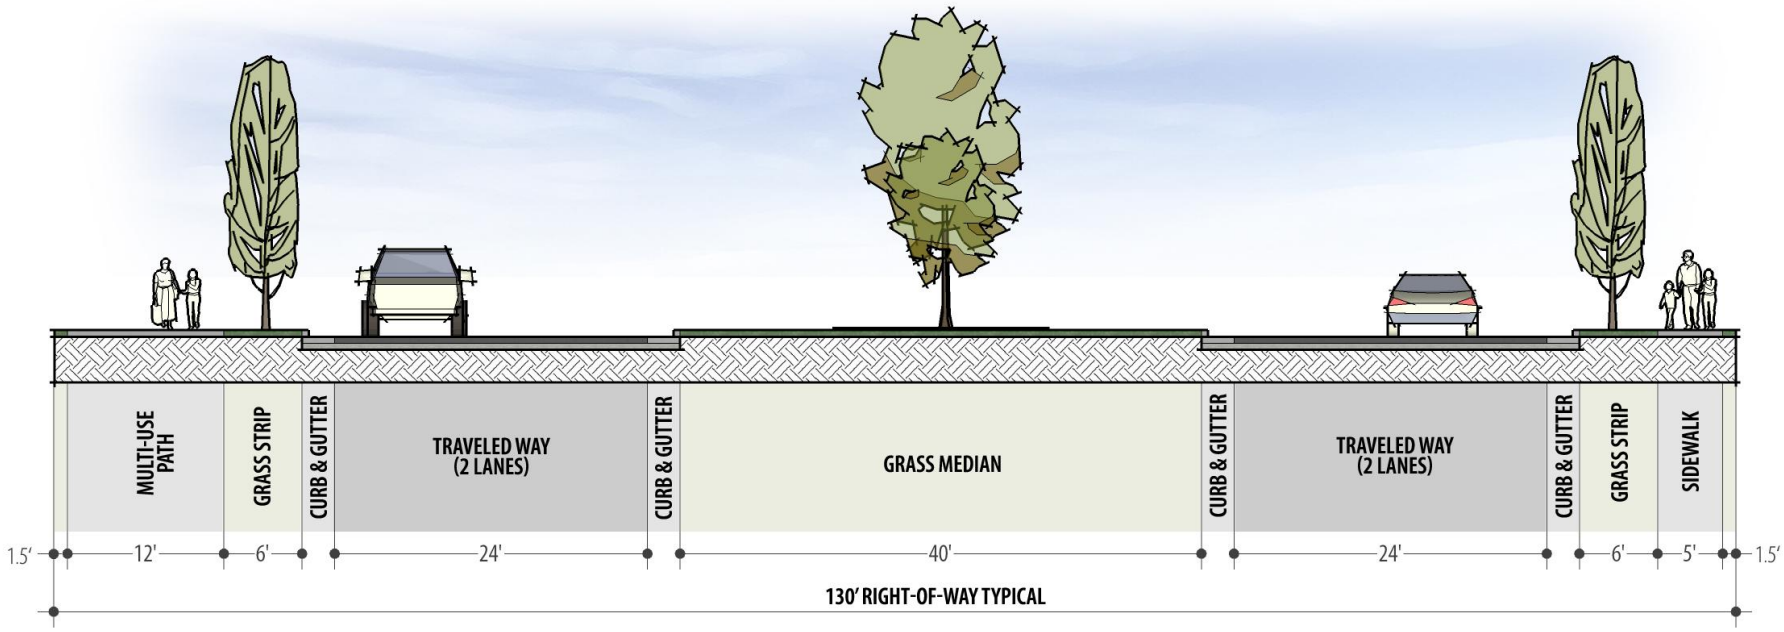

Isometric View

Notes:

Additional right-of-way may be required near intersections.

Elements of this typical section may be revised if approved by the City Engineer in dense commercial areas.

Major Arterial
130' Right-of-Way
Conventional Areas

City of Franklin
Engineering Department

Date: 5/27/11
NTS

Std Dwg No:
TS-2